IDVIEW PLACE

AUSTIN TEXAS

State of Texas }
County of Travis } ss

Before me, a Notary Public in and for said County, on this day personally appeared A. J. Eilers and W. C. Ford known to me to be the persons whose names are subscribed to the foregoing instrument and acknowledged to me that they executed the same for the purposes and consideration therein expressed.

Given under my hand and seal of office at Austin, Texas, this 6th day of December A.D. 1913

(Notary Seal) Joseph A. Stumpf
Notary Public Travis County, Texas.

Filed Dec 10 1913 at 9:00 A.M.
Recorded Dec 10, 1913 at 10 A.M.

Surveyed October 1913
By Orin E. Metcalfe,
Civil Engineer, Austin, Texas.

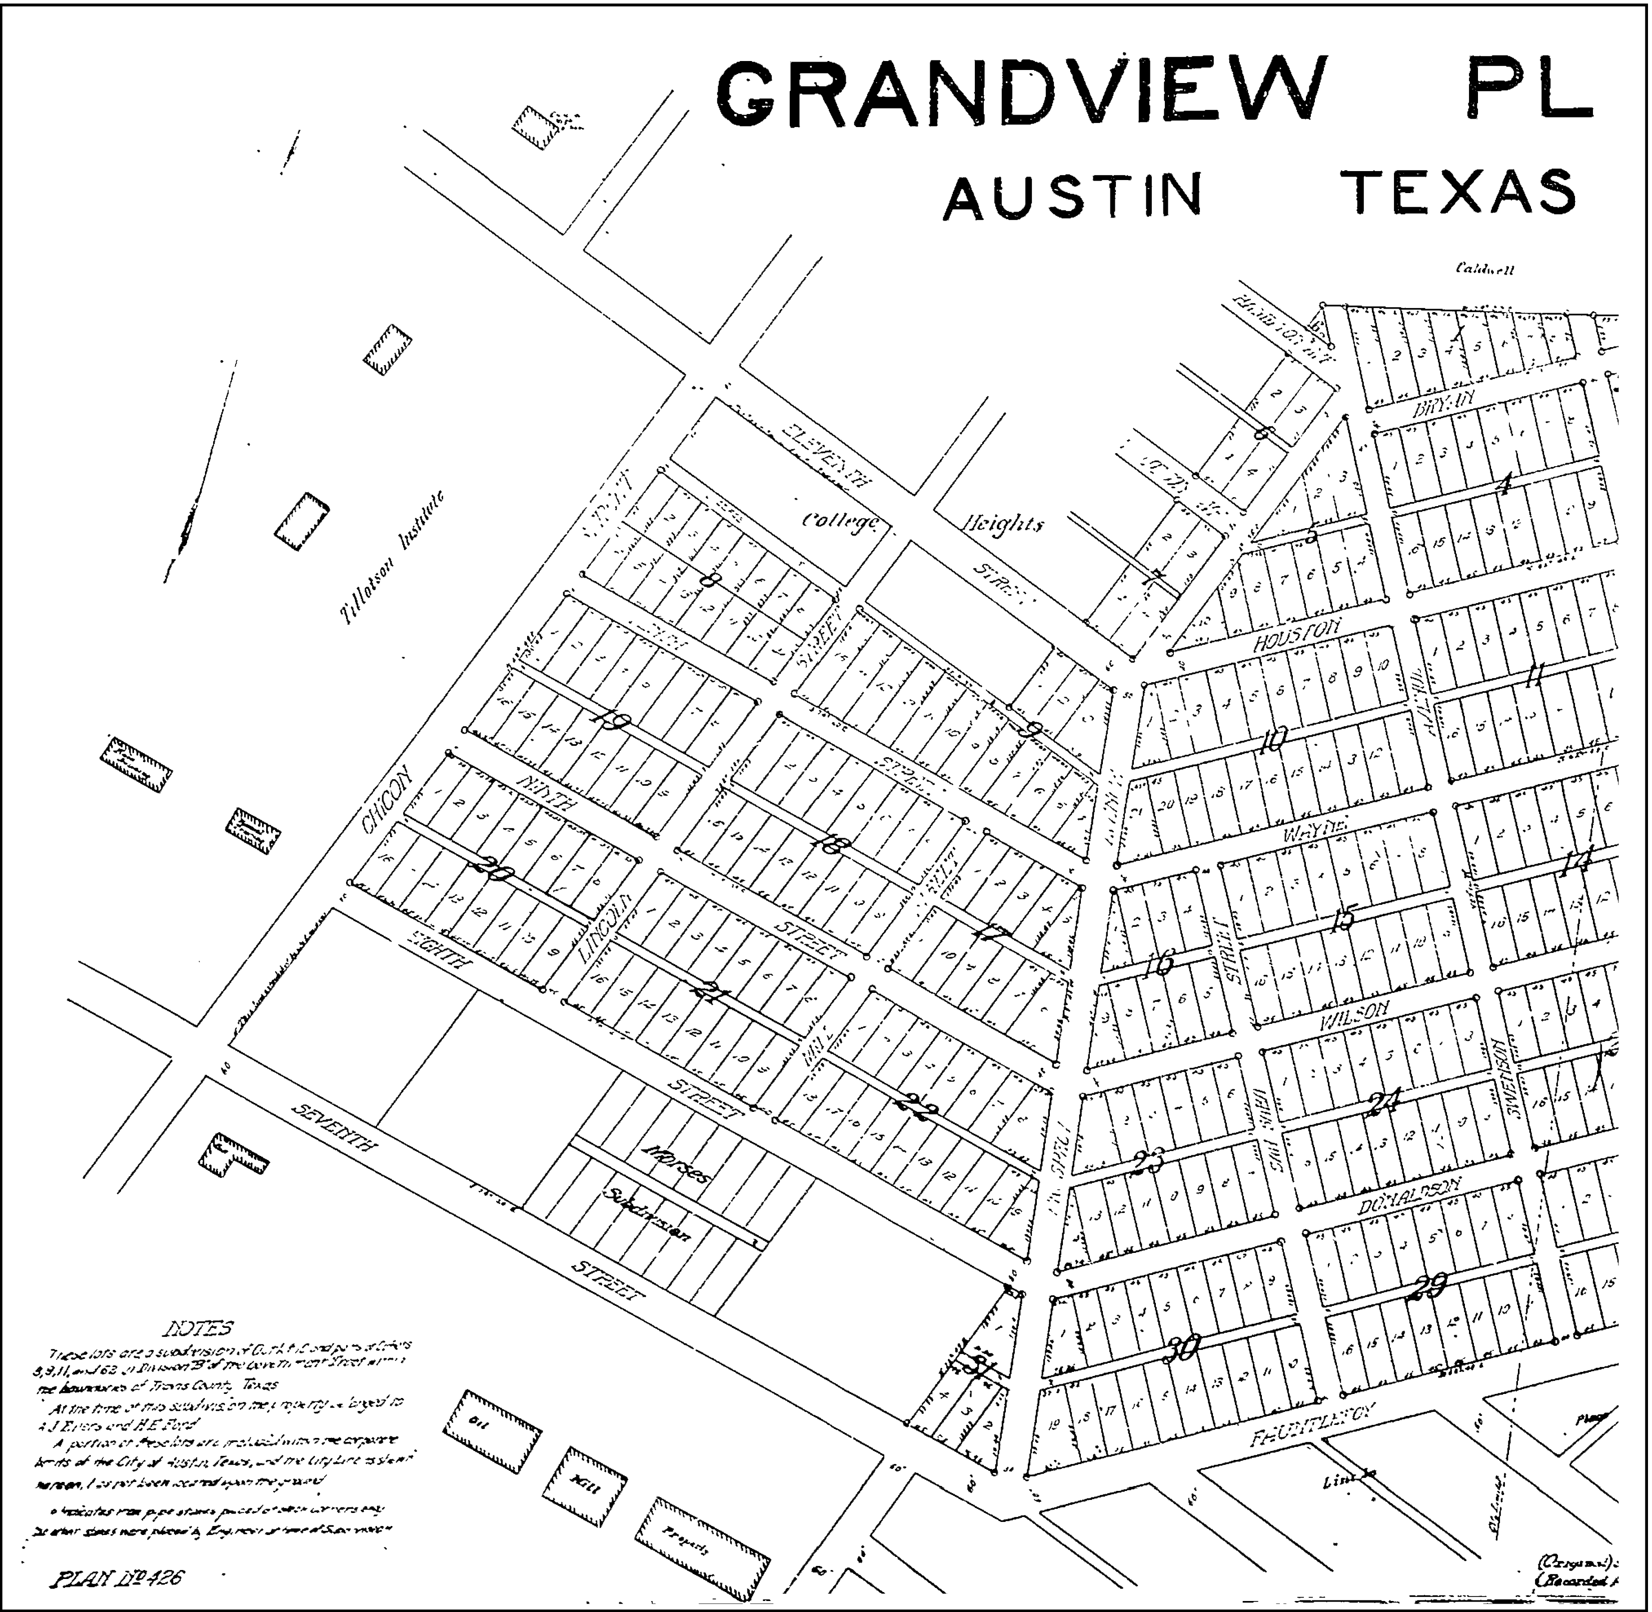
GRANDVIEW PL
AUSTIN TEXAS
Caldwell
Tillotson Institute
College Heights
ELEVENTH
CHICON
NINTH
EIGHTH
LINCOLN
SEVENTH STREET
STREET
Moses Subdivision
HOUSTON
WAYNE
WILSON
DONALDSON
BRYAN
SAN SABA
SWENSON
FAUNTLEROY
NOTES
These lots are a subdivision of [illegible] and [illegible] 3, 9, 11, and 62 [illegible] Division B of the [illegible] the boundaries of Travis County, Texas
At the time of this subdivision the property [illegible] to A.J. Evers and H.E. Ford
A portion of these lots are [illegible] the corporate limits of the City of Austin, Texas, and the City Line [illegible] thereon, [illegible] not been located upon the ground.
[illegible] indicates [illegible] pipe stakes placed at [illegible] corners only. [illegible] other stakes were placed by Engineer at time of Subdivision
PLAN No 426