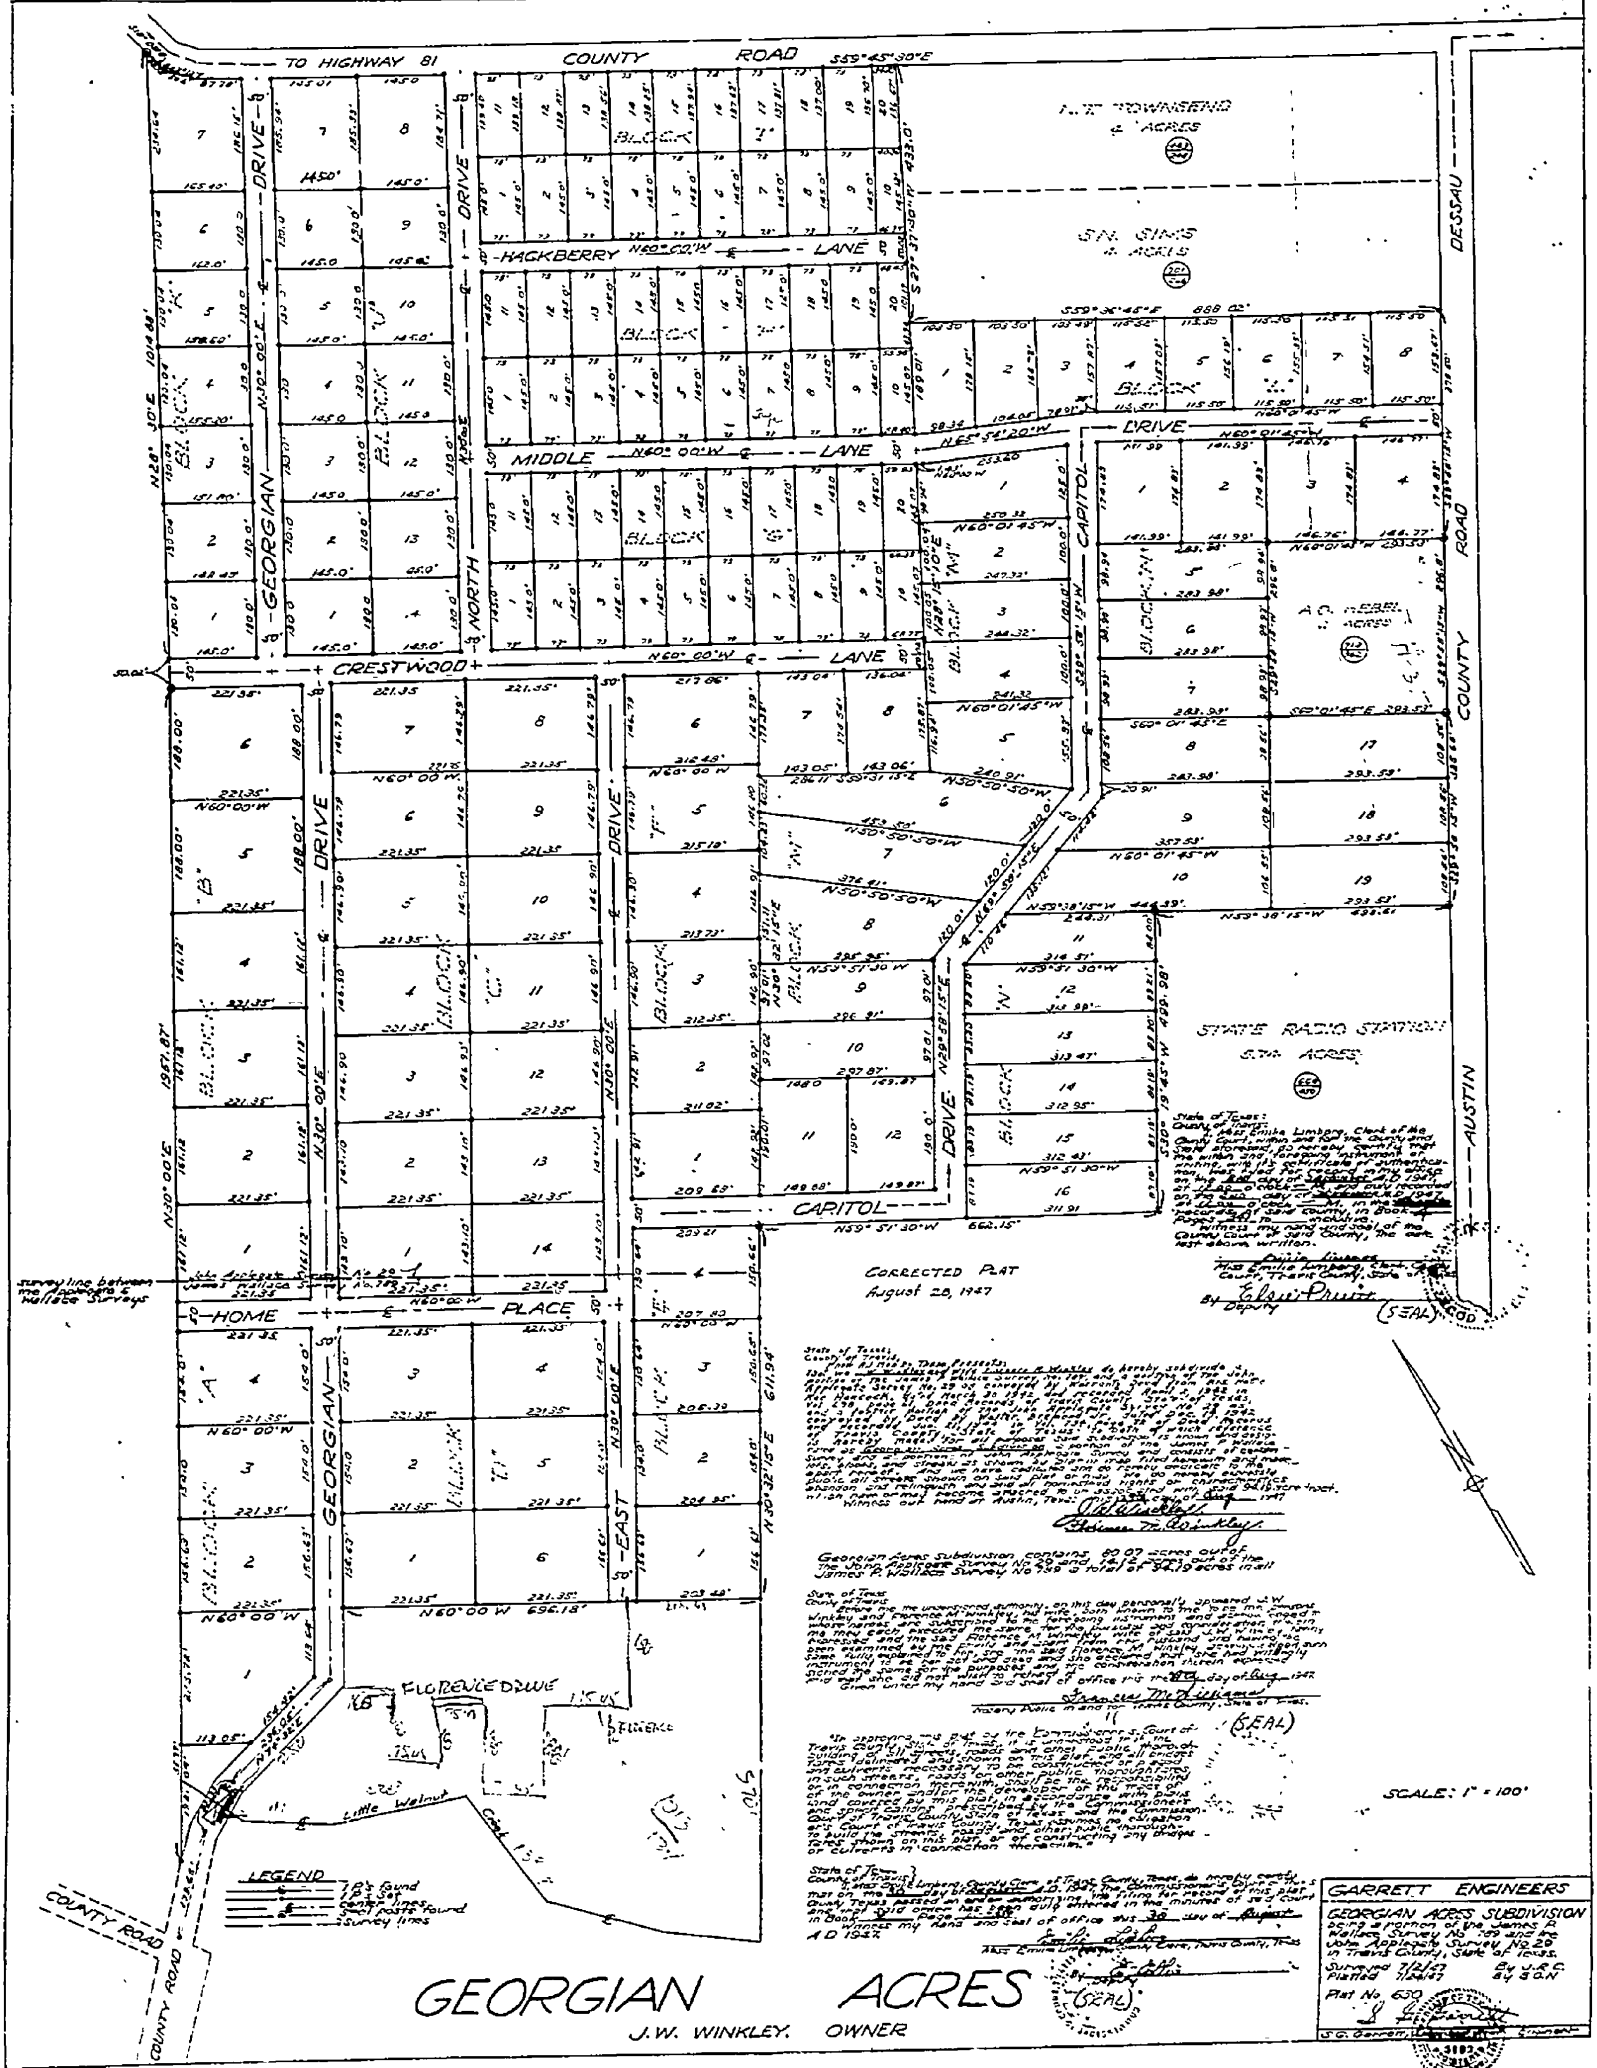
TO HIGHWAY 81
COUNTY ROAD
S59°45'30"E
A.T. TOWNSEND
6 ACRES
S.N. SIMS
6 ACRES
HACKBERRY LANE
MIDDLE LANE
CRESTWOOD LANE
HOME PLACE
GEORGIAN DRIVE
NORTH DRIVE
EAST DRIVE
CAPITOL DRIVE
DESSAU ROAD
AUSTIN COUNTY ROAD
A.D. WEBB 6 ACRES
STATE RADIO STATION
5.74 ACRES
CORRECTED PLAT
August 28, 1947
FLORENCE DRIVE
Little Walnut Creek
COUNTY ROAD
LEGEND
GEORGIAN ACRES
J.W. WINKLEY, OWNER
SCALE: 1" = 100'
GARRETT ENGINEERS
GEORGIAN ACRES SUBDIVISION
Plat No. 630