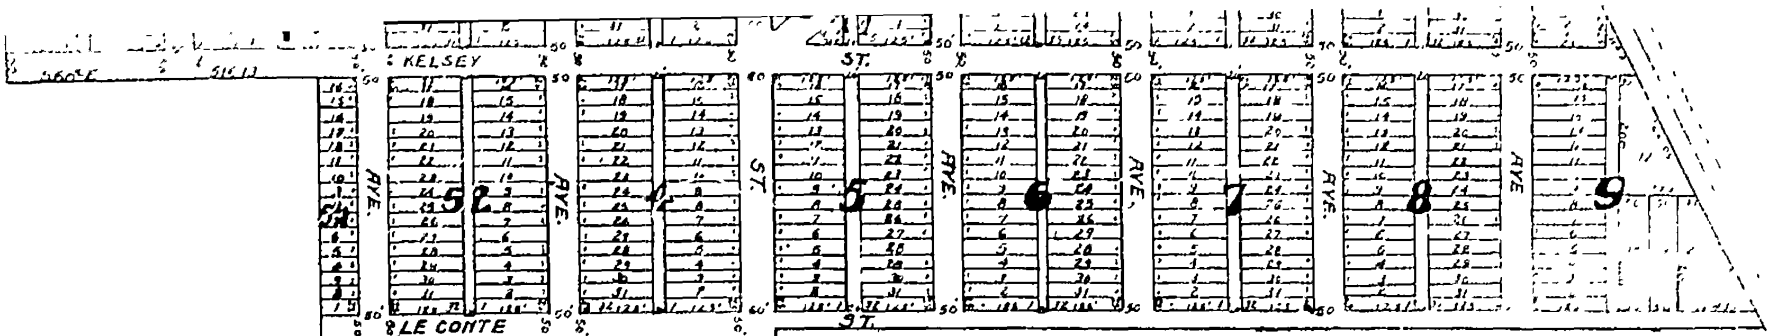

THE HIGHLANDS
ADDITION TO AUSTIN TEXAS.

This plat of the "Highlands" is adopted as the authentic act of the North Austin Realty Company and all streets and alleys shown thereon are hereby dedicated to public use provided however that the alley in any block may be abandoned and closed at any time by the owner or owners of all lots in such block

Done by order of the Board of Directors this day of 3rd of Feby A D 1917.

Attest with corporate seal } The North Austin Realty Company

Jno Byrne Secretary Wm J Bell President

(seal)

State of Texas } Before me, the undersigned
County of Travis } Notary Public within and for said County and State, on this day personally appeared Wm J Bell and J M Byrne, Known to me to be the persons whose name are subscribed to the foregoing instrument and each acknowledged to me that he executed the same for the purposes and considerations therein expressed as the act of the North Austin Realty Company.

Given under my hand and seal of office this 3rd day of February A D 1917.

V Austin Dixon
NOTARY PUBLIC TRAVIS CO. TEXAS

FILED FOR RECORD Feb 9, 1917 at 9 AM

RECORDED FEB 9 1917 AT 3 PM

SURVEY & PLAT
BY
G S IREDELL
CITY ENGINEER

(Original) Scale 1" = 100 Feet.
(Recorded) " 1" = 200 "

All block corners marked by Iron Pipes

Deed Records

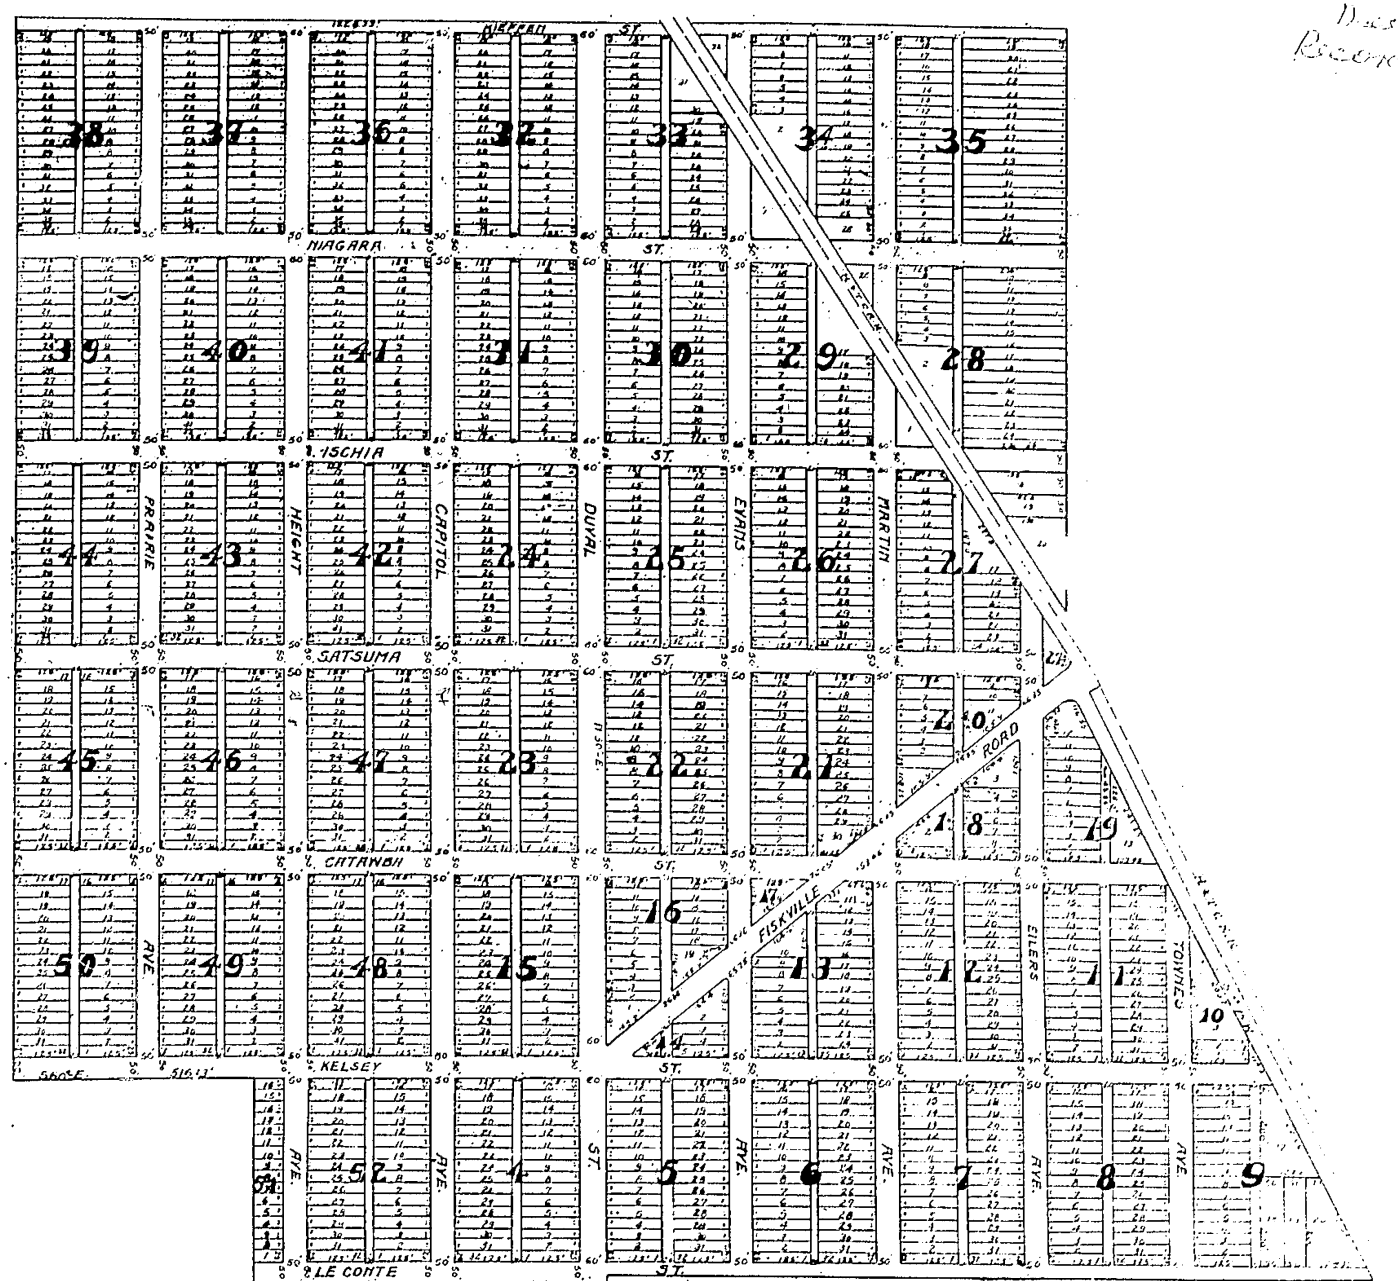

THE HIGHLANDS

ADDITION TO AUSTIN TEXAS.